CAUTION: NOT ALL OBSTRUCTIONS ARE PLOTTED ON THIS PLAN

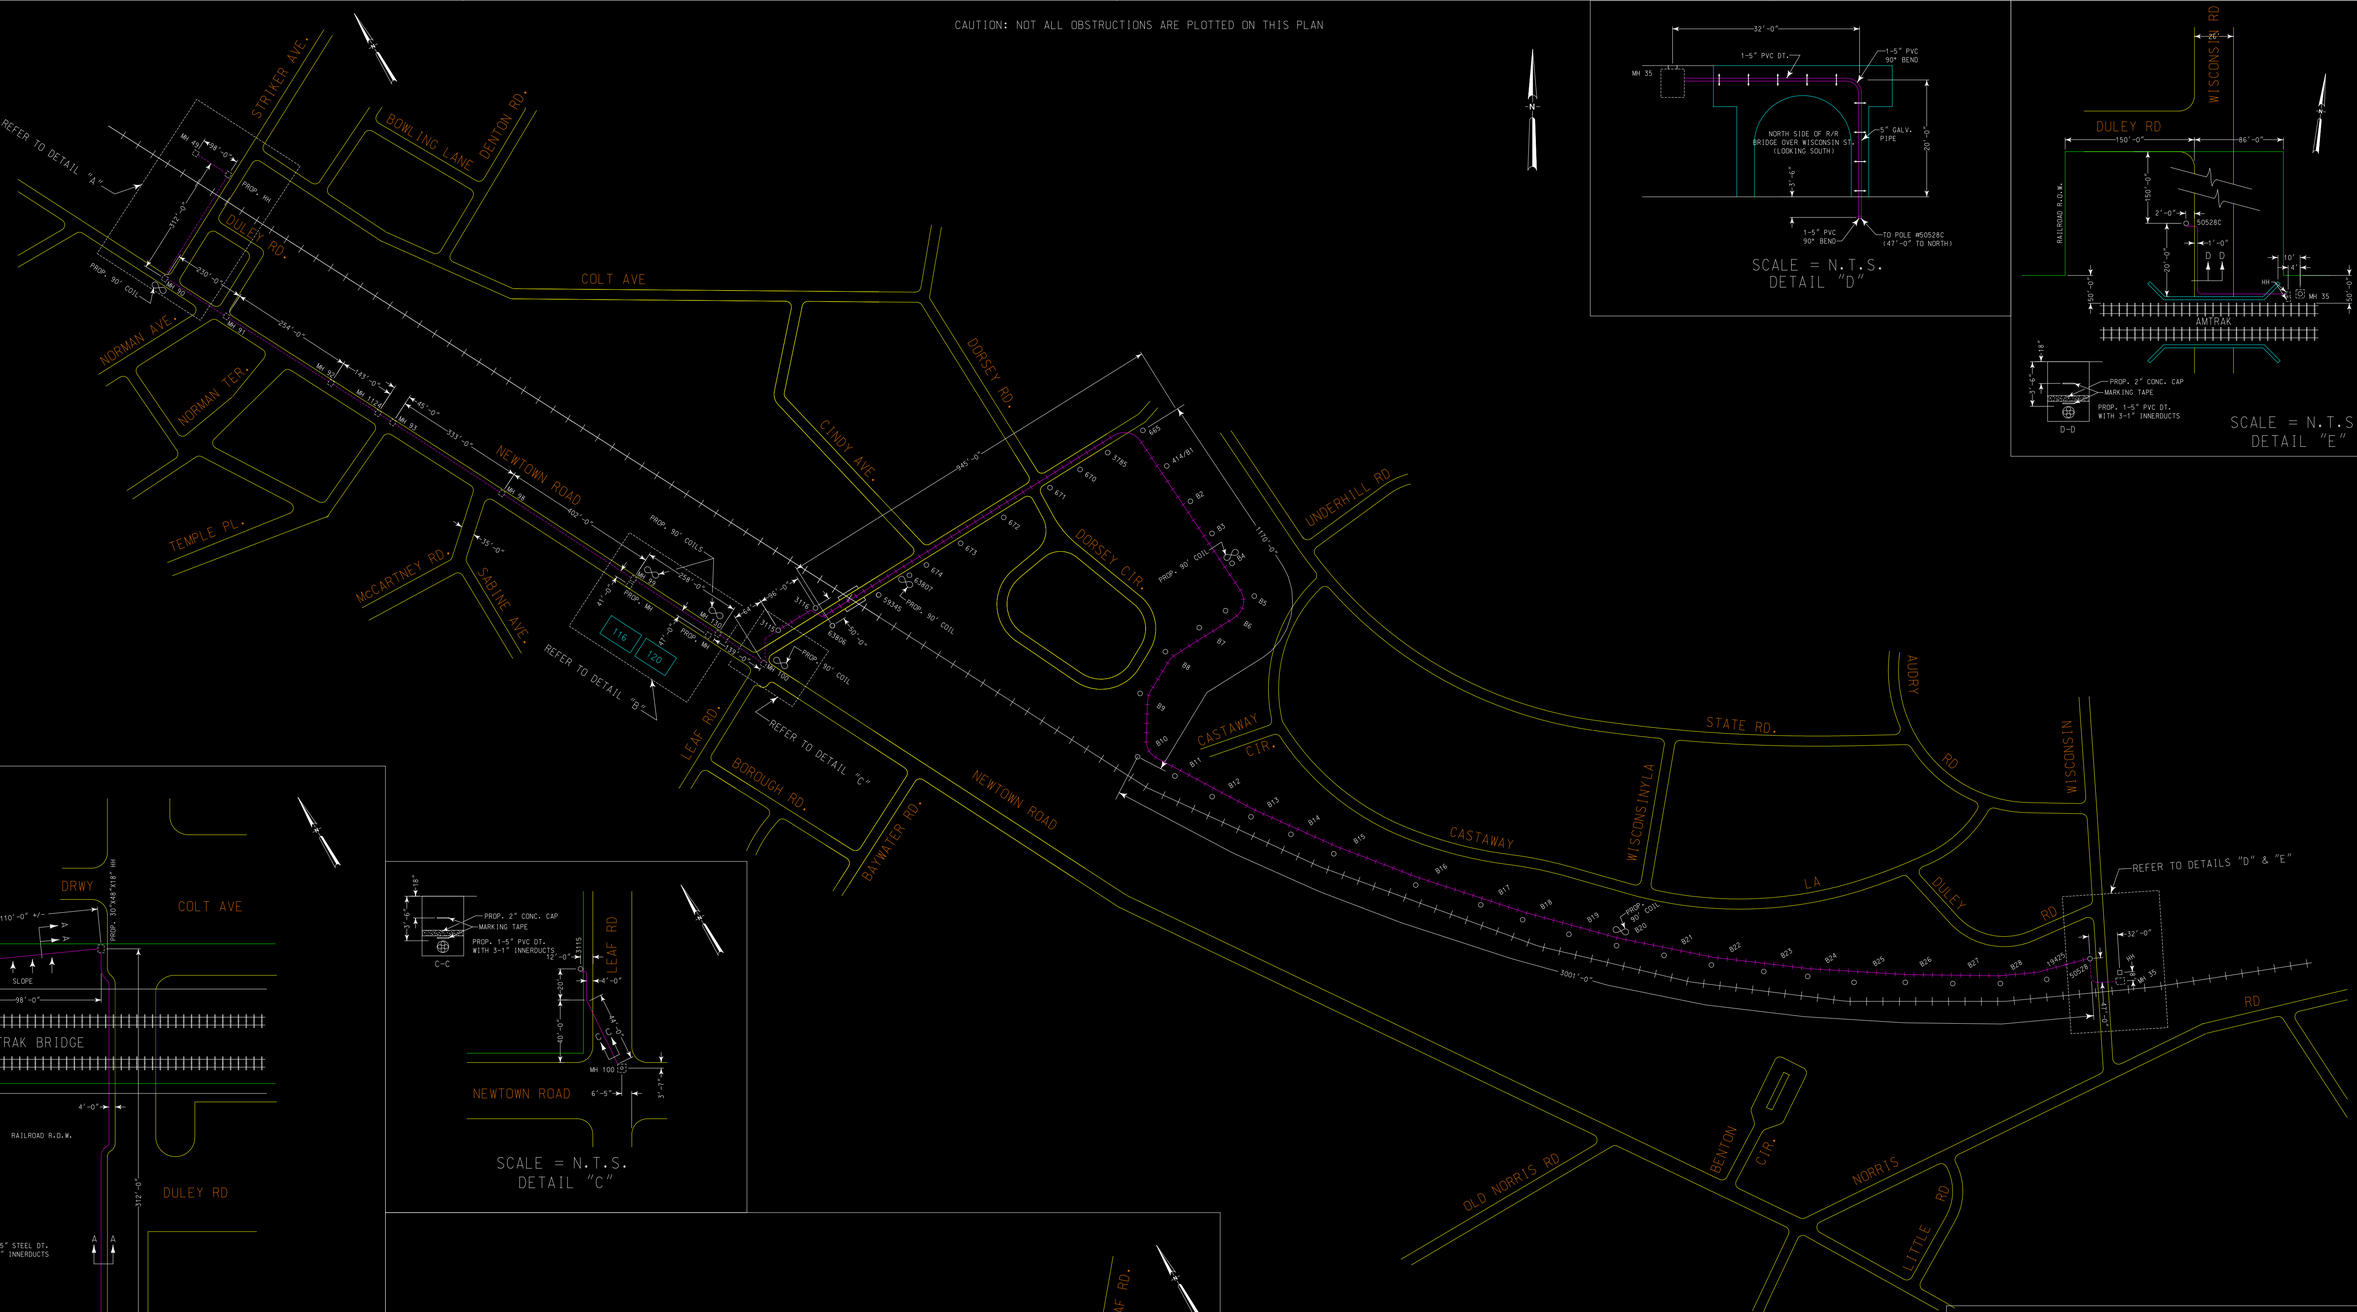

SCALE = N.T.S.
DETAIL "D"

SCALE = N.T.S.
DETAIL "E"

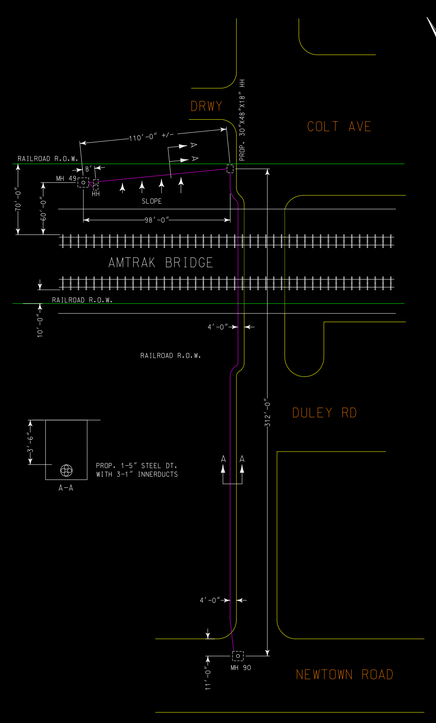

SCALE = N.T.S.
DETAIL "A"

SCALE = N.T.S.
DETAIL "C"

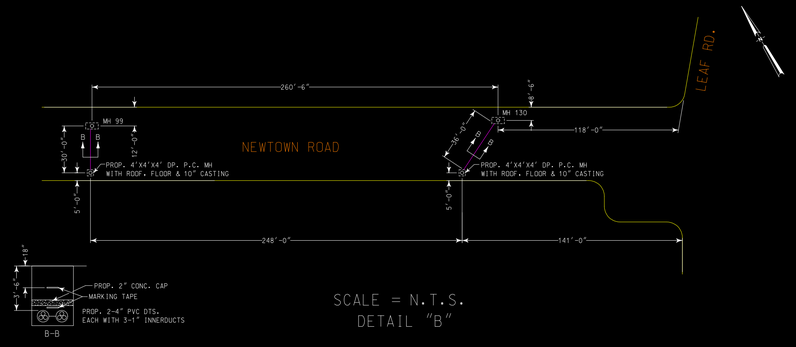

SCALE = N.T.S.
DETAIL "B"

AERIAL CABLE

PROP. UNDERGROUND CABLE

REVISION BLOCK				
NO.	DATE	DESCRIPTION	DSGN'R	APPR'R
1	5/20	ADD R.O.W.		
2	9/8	ADD SECOND HH		

CLEARCOM Communications

OUTSIDE SITE PLAN

FIBER OPTIC - BUILDING ENTRY DESIGN
TELECOMMUNICATIONS CARRIER SERVICES

DESIGN FIRM	DESIGNER	APPROVER	DATE
ROUSSEY			

SCALE 1"=200'-0" JOB NO.

SHEET 1 OF 1 NO.